NAME OF WORK : CONSTRUCTION OF LEAD OF DRAIN AT 16TH A CROSS IN WARD NO-04 OF YELAHANKA SATELLITE TOWN SUB DIVISION

Key Map

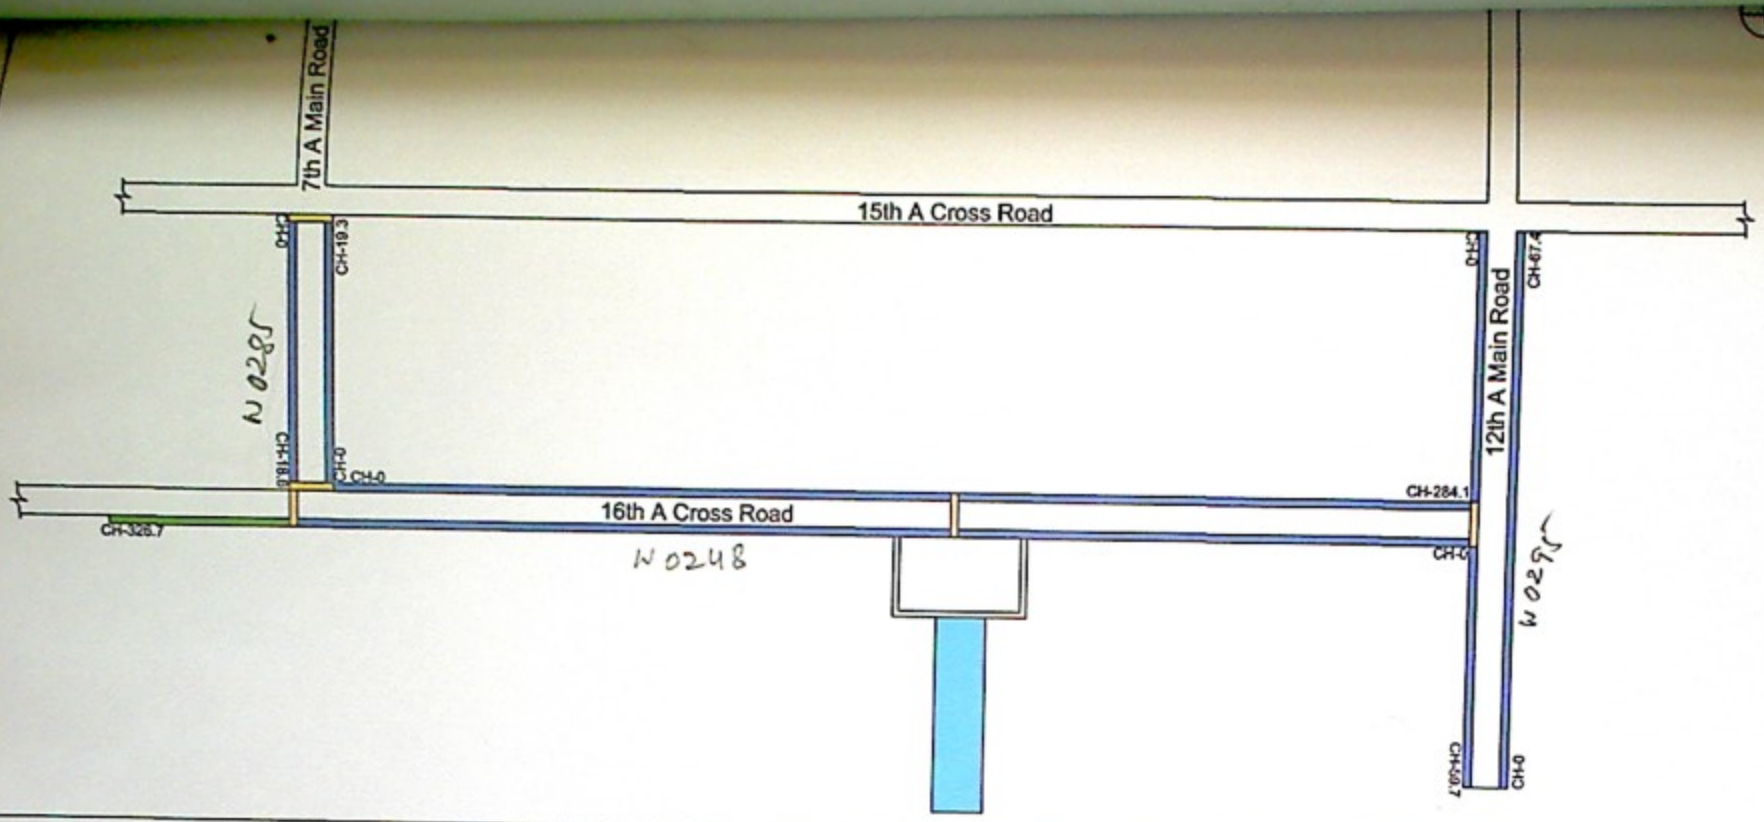

NOTES:-

1) Do Not Scale The Drawings
2) All Dimensions Are In meters

INDEX

C C Drain&Kerb | C C Drain | CC Culvert | Siltup Tank | Pipe

PROJECT	Construction of Lead of Drain at 16th A Cross in Ward no-04 of Yelahanka Satellite Town Sub Division
CLIENT	BBMP

ಸಹಾಯಕ ಕಾರ್ಯಪಾಲಕ ಅಭಿಯಂತರರು
ಯಲಹಂಕ ಉಪನಗರ ಉಪವಿಭಾಗ.
ಬಿ.ಬಿ.ಎಂ.ಪಿ. ಬೆಂಗಳೂರು-560

CIVIL PRO
STRUCTURAL ENGINEERS, ARCHITECTS &
PROJECT MANAGEMENT CONSULTANTS
No. 4, 7th MAIN,
MALLESWARAM BANGALORE-560003
Ph : 23444801
Mob : 91-9448227083,91-9972924526
E-mail: rudraprasad3@rediffmail.com
Web: www.arkengineeers.com